


VELATURE

MALLAREDDY GUDEM

SHOBHANADRIGUDEM

INDEX

- FRL LINE +53.340
- KRISHNA RIVER
- PULICHINTHALA DAM
- VILLAGE BOUNDARY
- VILLAGES
- TANKS
- CART TRACK
- SURVEY NUMBERS
- SURVEY NUMBERS BOUNDARY

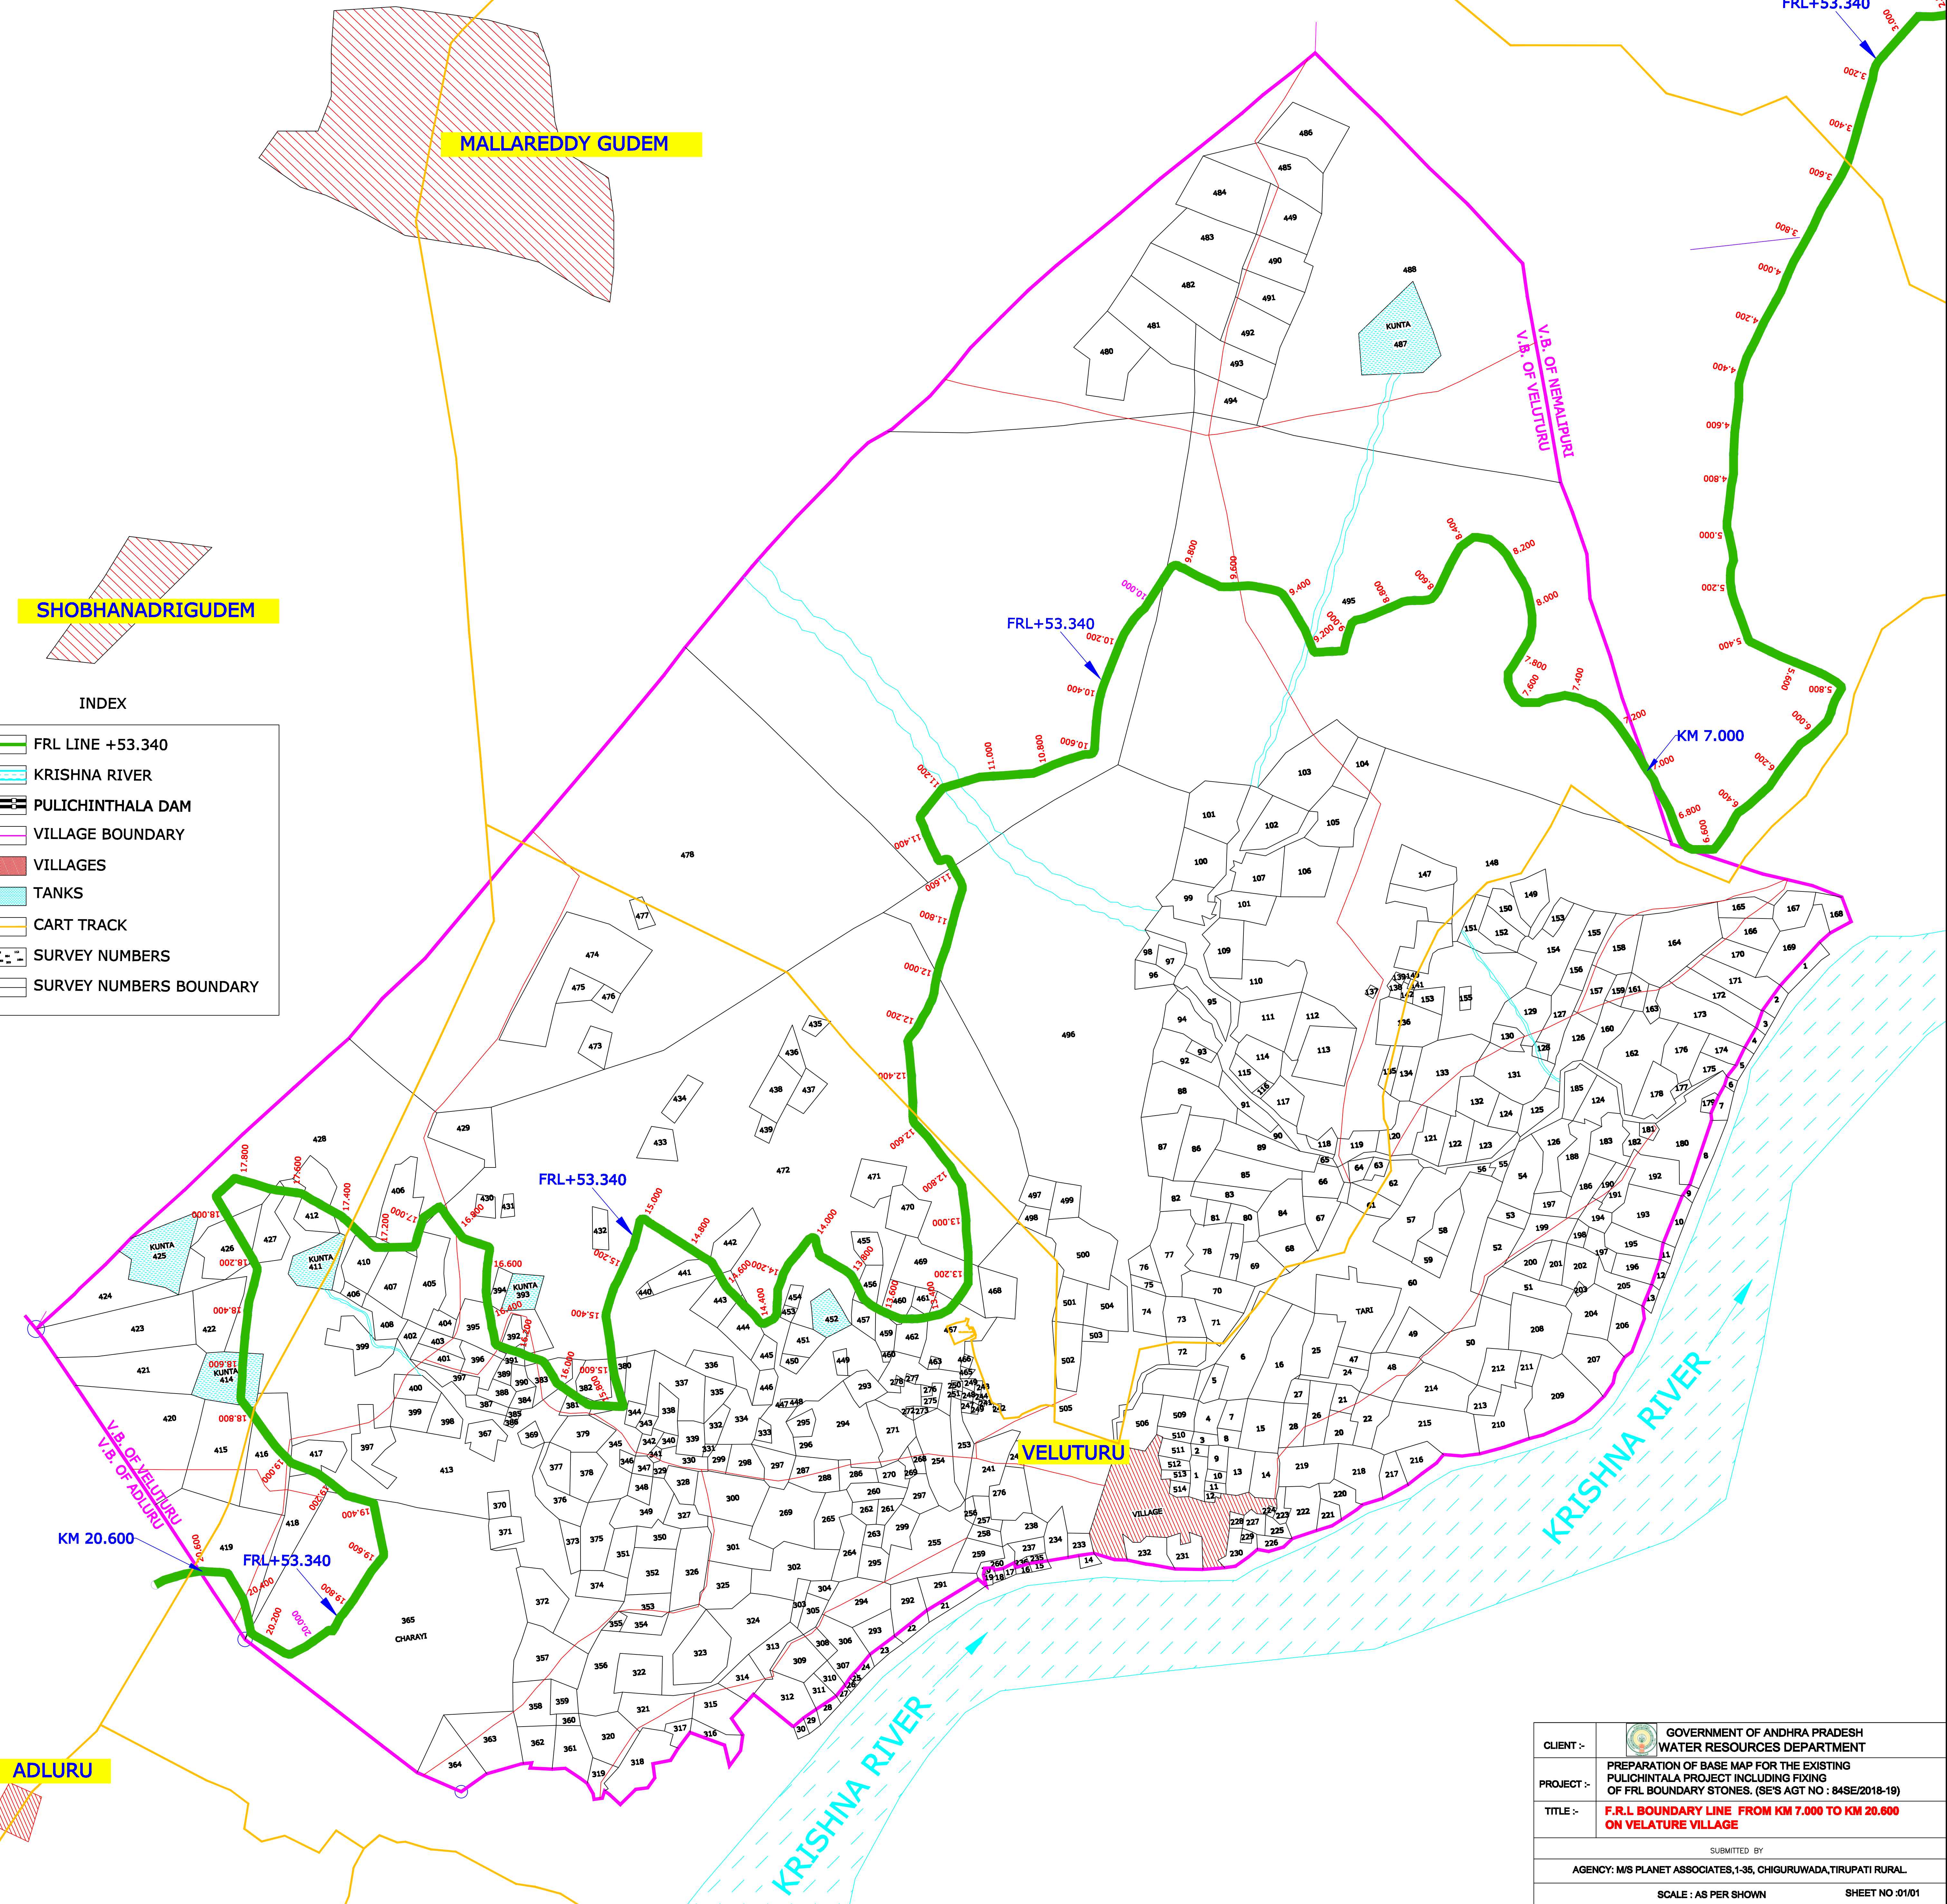

CLIENT :-	GOVERNMENT OF ANDHRA PRADESH WATER RESOURCES DEPARTMENT
PROJECT :-	PREPARATION OF BASE MAP FOR THE EXISTING PULICHINTALA PROJECT INCLUDING FIXING OF FRL BOUNDARY STONES, (SE'S AGT NO : 84SE/2018-19)
TITLE :-	<b>F.R.L BOUNDARY LINE FROM KM 7.000 TO KM 20.600 ON VELATURE VILLAGE</b>
SUBMITTED BY	
AGENCY: M/S PLANET ASSOCIATES,1-35, CHIGURUWADA,TIRUPATI RURAL.	
SCALE : AS PER SHOWN	
SHEET NO :01/01	