
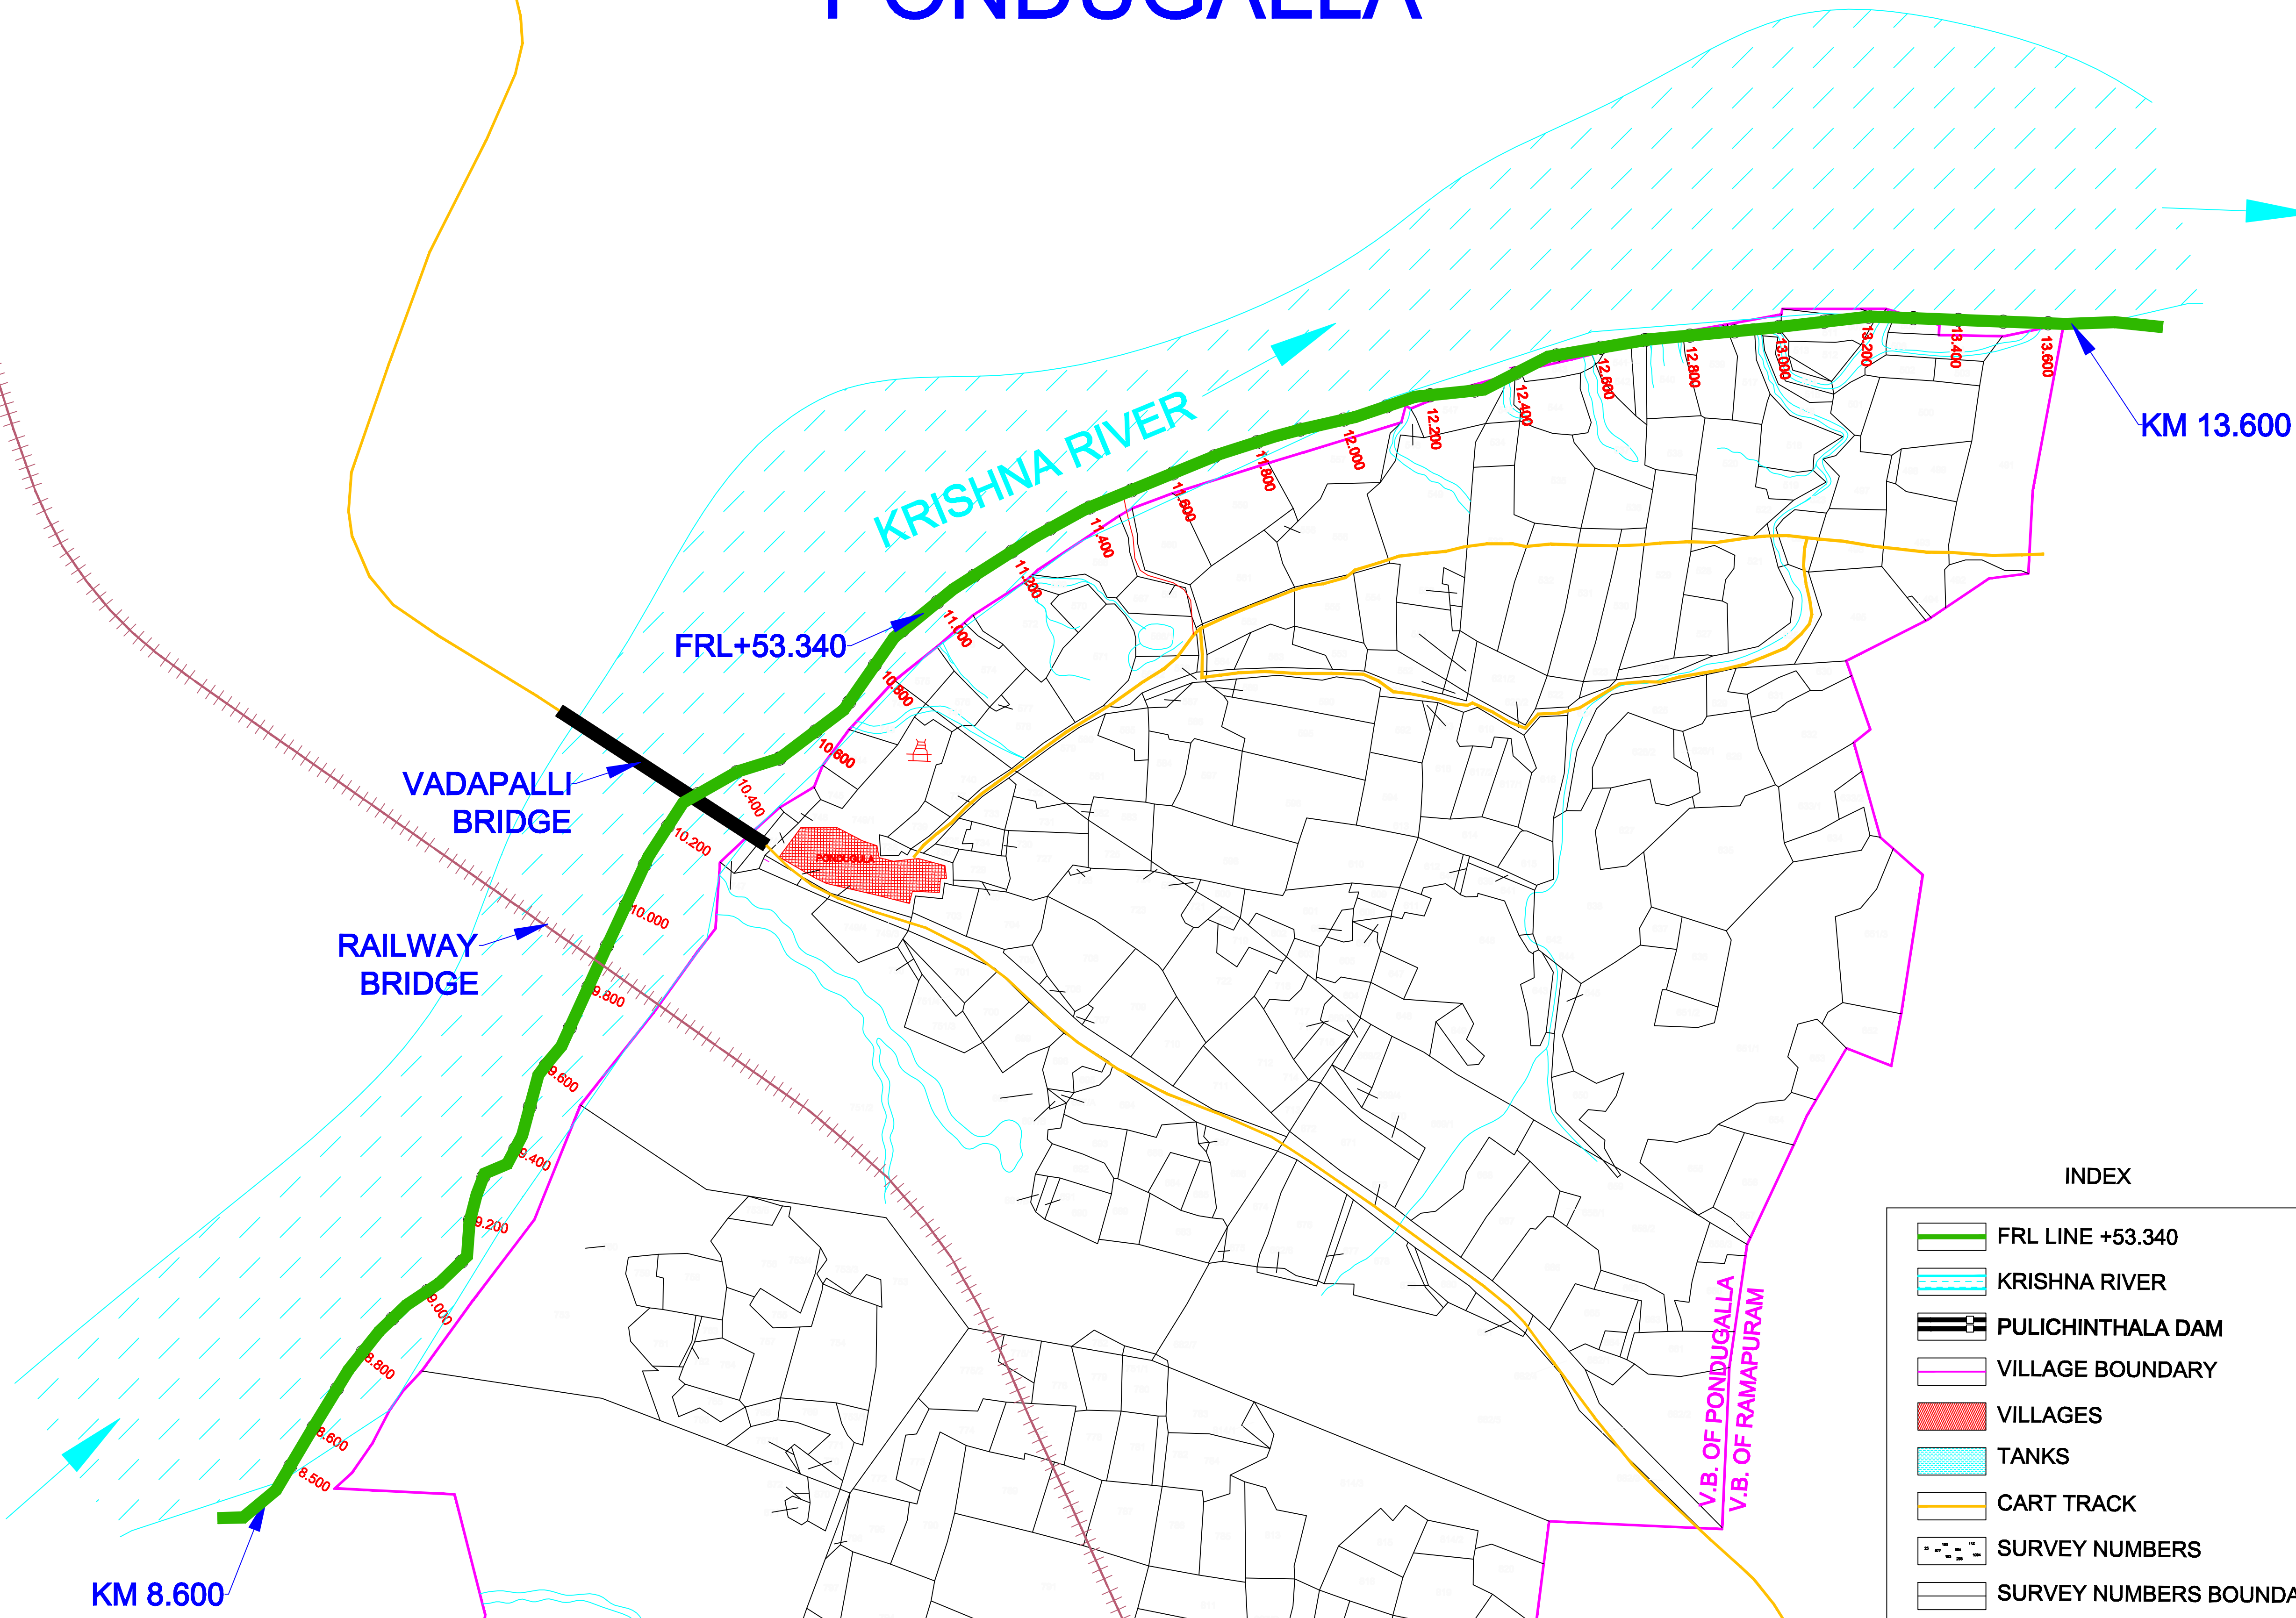


PONDUGALLA

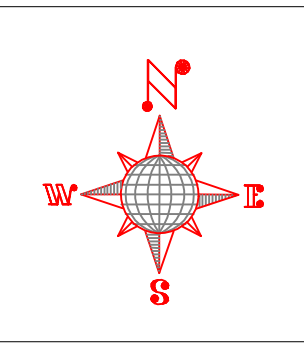

INDEX	
	FRL LINE +53.340
	KRISHNA RIVER
	PULICHINTHALA DAM
	VILLAGE BOUNDARY
	VILLAGES
	TANKS
	CART TRACK
	SURVEY NUMBERS
	SURVEY NUMBERS BOUNDARY

CLIENT >	GOVERNMENT OF ANDHRA PRADESH WATER RESOURCES DEPARTMENT
PROJECT >	PREPARATION OF BASE MAP FOR THE EXISTING PULICHINTHALA PROJECT INCLUDING FIXING OF FRL BOUNDARY STONES. (SE'S AGT NO : 84SE/2018-19)
TITLE >	<b>F.R.L. BOUNDARY LINE FROM KM 8.600 TO KM 13.600 ON PONDUGALLA VILLAGE ON RIGHT SIDE OF KRISHNA RIVER</b>
SUBMITTED BY	
AGENCY: M/S PLANET ASSOCIATES,1-35, CHIGURUWADA,TIRUPATI RURAL.	
SCALE : AS PER SHOWN	
SHEET NO :01/01	