
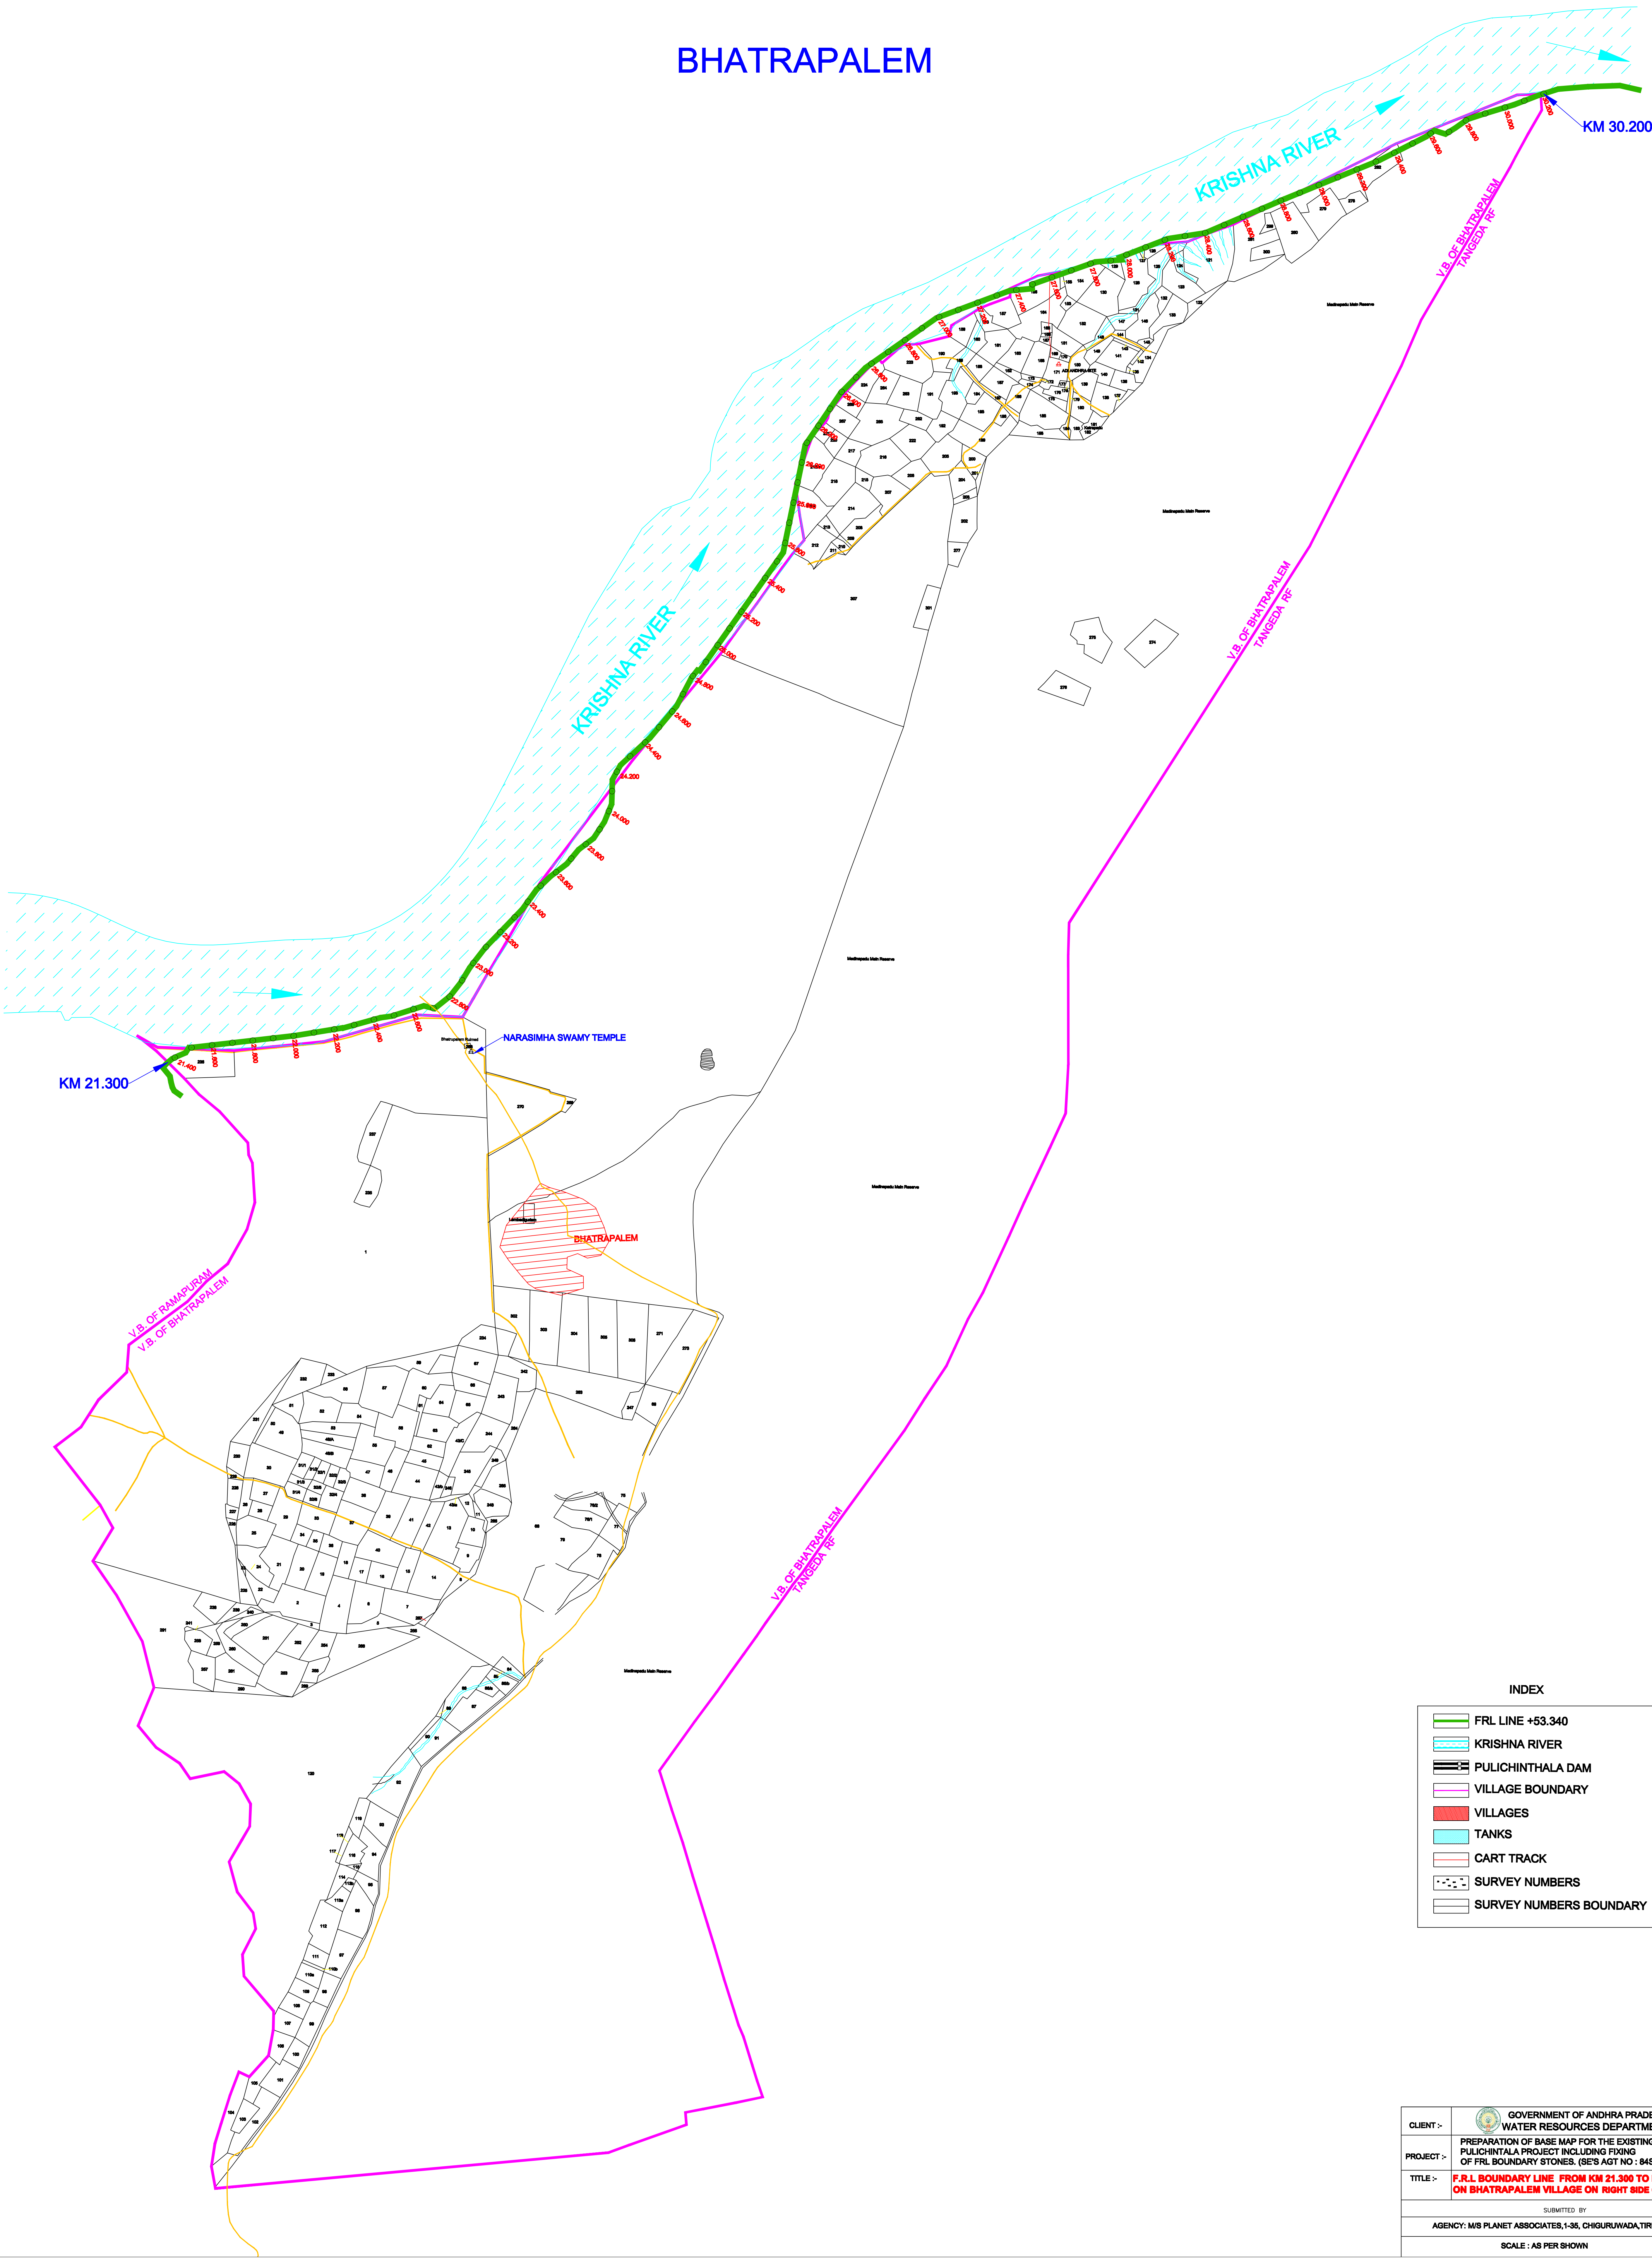


BHATRAPALEM

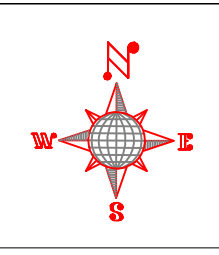

INDEX

	FRL LINE +53.340
	KRISHNA RIVER
	PULICHINTHALA DAM
	VILLAGE BOUNDARY
	VILLAGES
	TANKS
	CART TRACK
	SURVEY NUMBERS
	SURVEY NUMBERS BOUNDARY

CLIENT :-	GOVERNMENT OF ANDHRA PRADESH WATER RESOURCES DEPARTMENT
PROJECT >	PREPARATION OF BASE MAP FOR THE EXISTING PULICHINTHALA PROJECT INCLUDING FIXING OF FRL BOUNDARY STONES. (S&S AGT NO : 84SE/2018-19)
TITLE >	F.R.L. BOUNDARY LINE FROM KM 21.300 TO KM 30.200 ON BHATRAPALEM VILLAGE ON RIGHT SIDE OF KRISHNA RIVER
SUBMITTED BY :	
AGENCY: M/S PLANET ASSOCIATES,1-35, CHIGURUWADA,TIRUPATI RURAL.	
SCALE : AS PER SHOWN	
SHEET NO :01/01	