
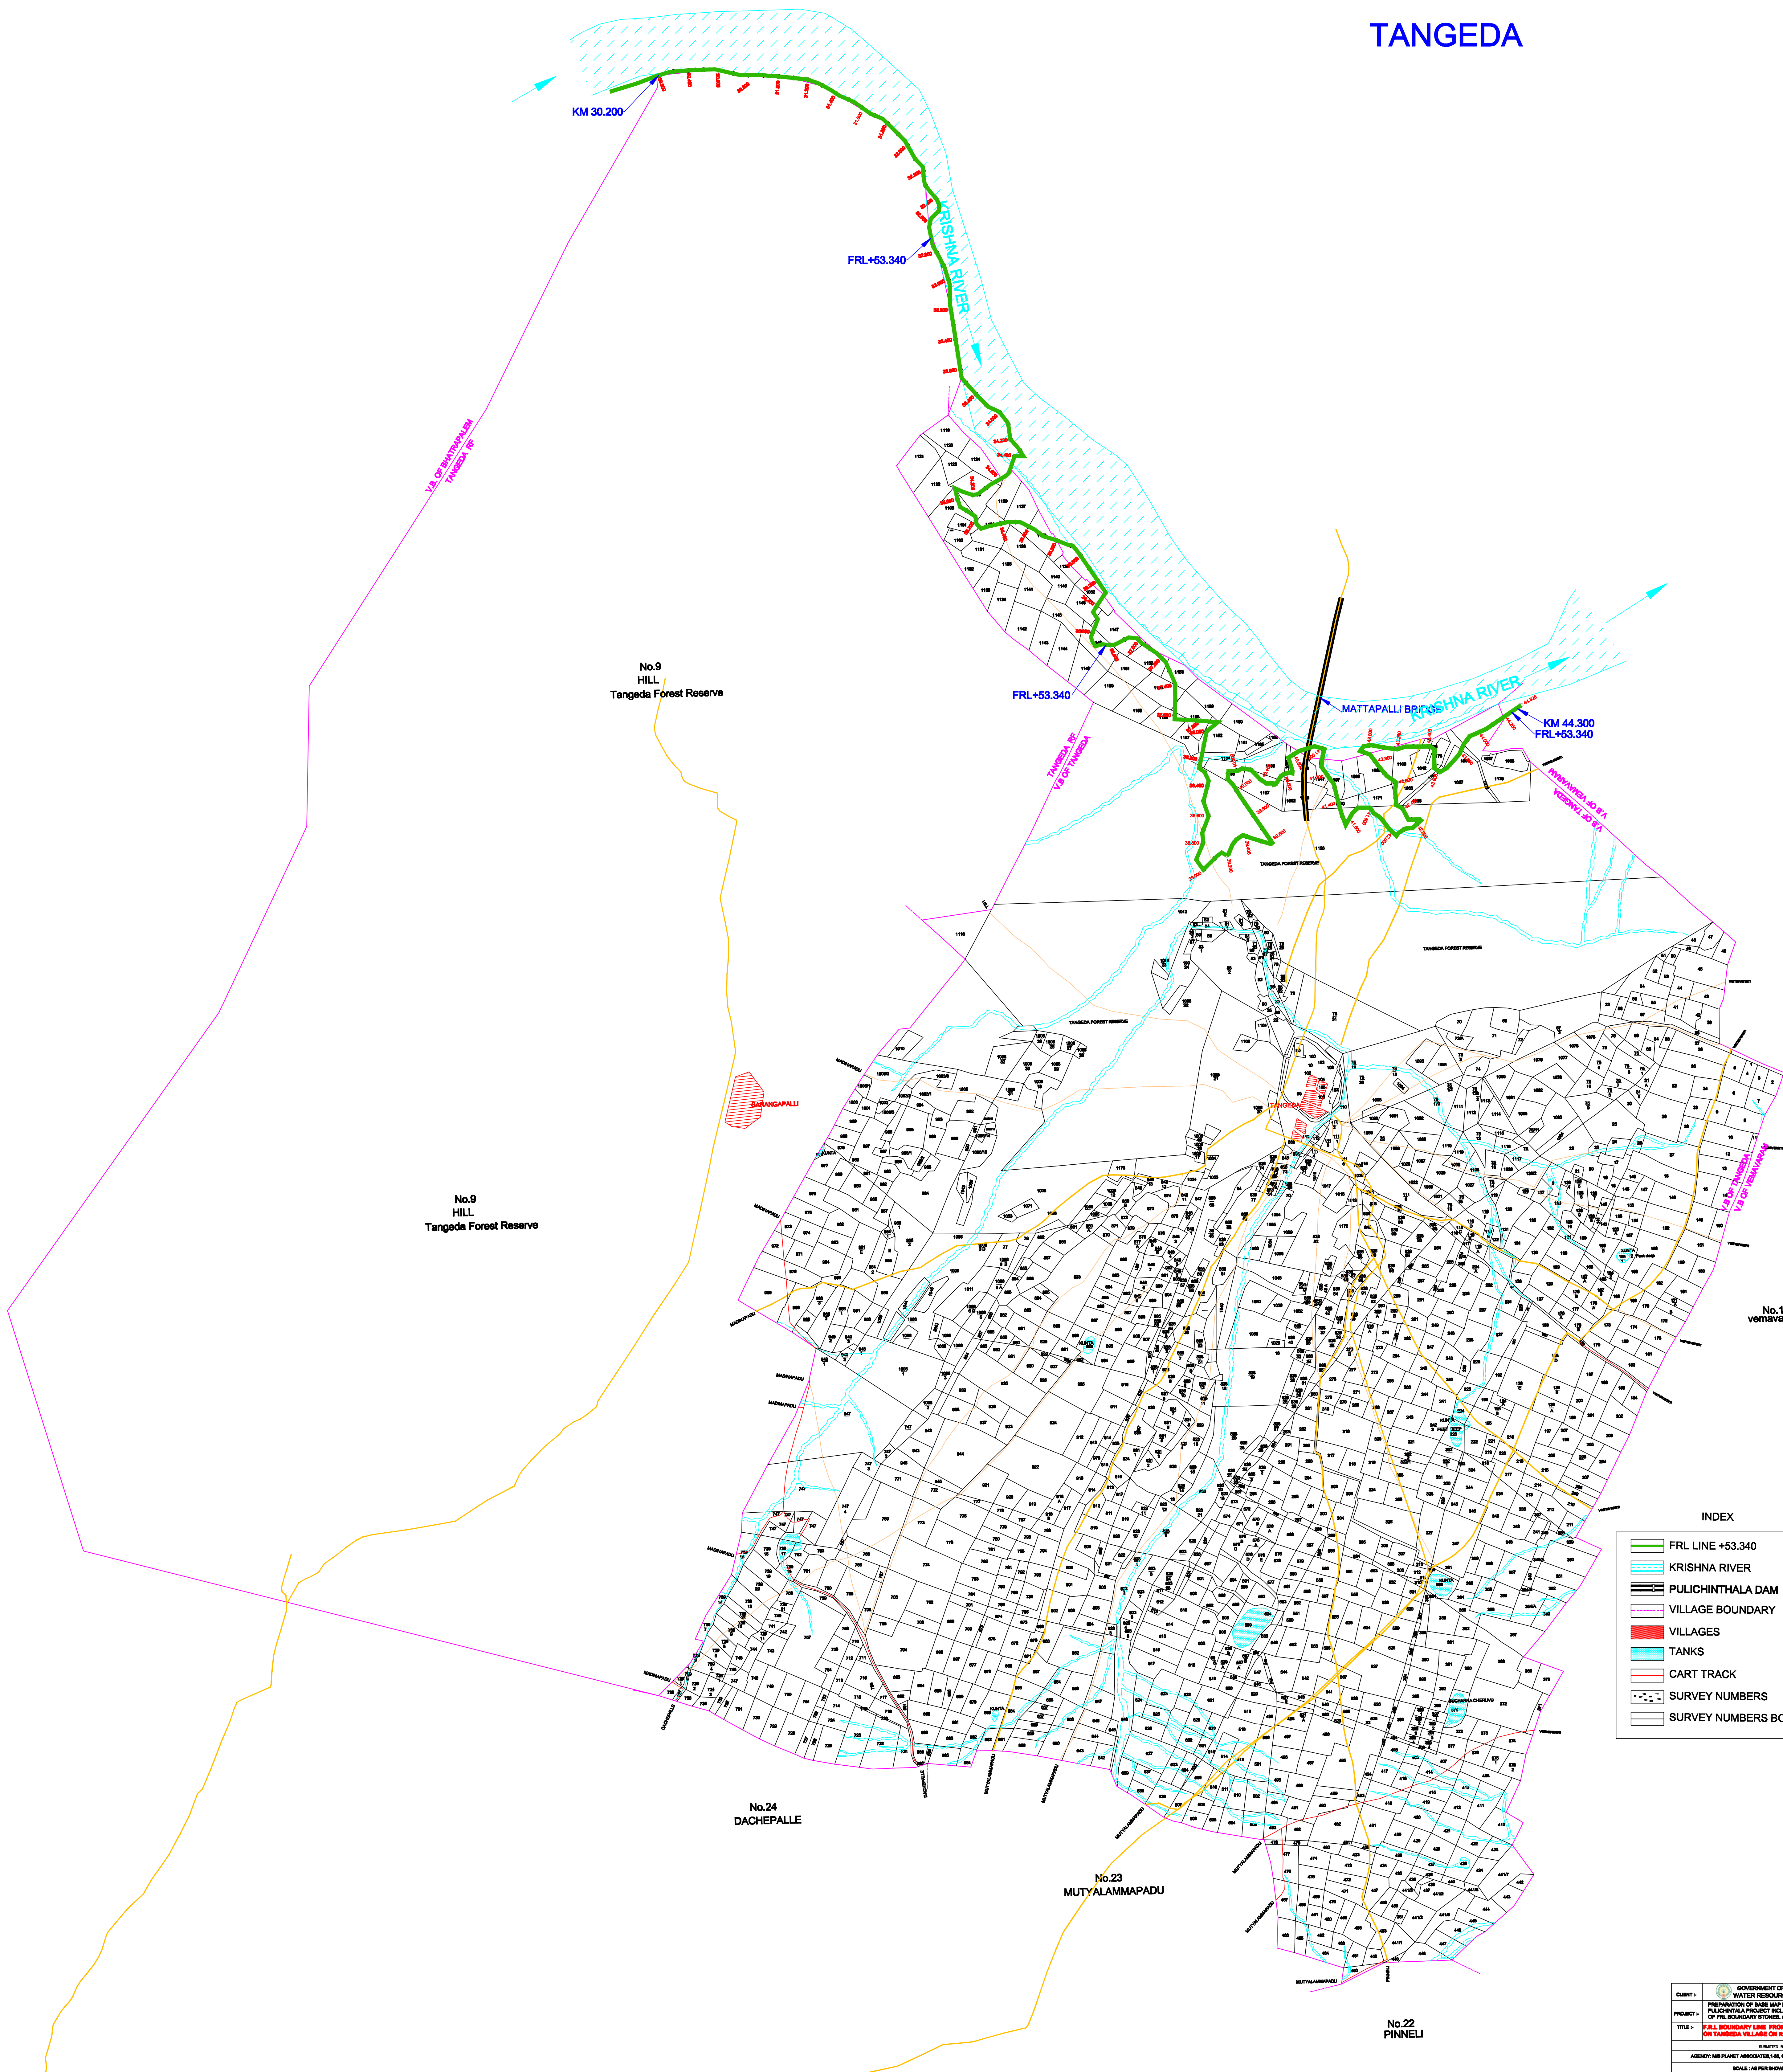


TANGEDA

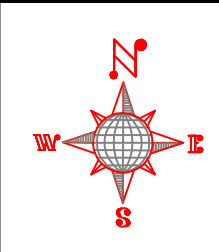

INDEX	
	FRL LINE +53.340
	KRISHNA RIVER
	PULICHINTHALA DAM
	VILLAGE BOUNDARY
	VILLAGES
	TANKS
	CART TRACK
	SURVEY NUMBERS
	SURVEY NUMBERS BOUNDARY

SUBJECT :	GOVERNMENT OF ANDHRA PRADESH WATER RESOURCES DEPARTMENT
PROJECT :	PREPARATION OF BASE MAP FOR THE SURVEY PULICHINTHALA PROJECT TALLING STONE OF FRL BOUNDARY STONES (S/N'S NOT NO. 14822015-16)
TITLE :	FRL BOUNDARY LINE FROM KM 30.200 TO KM 44.300 ON TANGEDA VILLAGE OF RIGHT BANK OF KRISHNA RIVER
DRAWN BY :	AGENCY: M/S PLANET ASSOCIATES PVT. LTD. GURUPURAM, TIRUPATI DISTRICT.
SCALE :	1:50,000
SHEET NO :	01/1