



ADLURE

INDEX

- FRL LINE +53.340
- KRISHNA RIVER
- PULICHINTHALA DAM
- VILLAGE BOUNDARY
- VILLAGES
- TANKS
- CART TRACK
- SURVEY NUMBERS
- SURVEY NUMBERS BOUNDARY

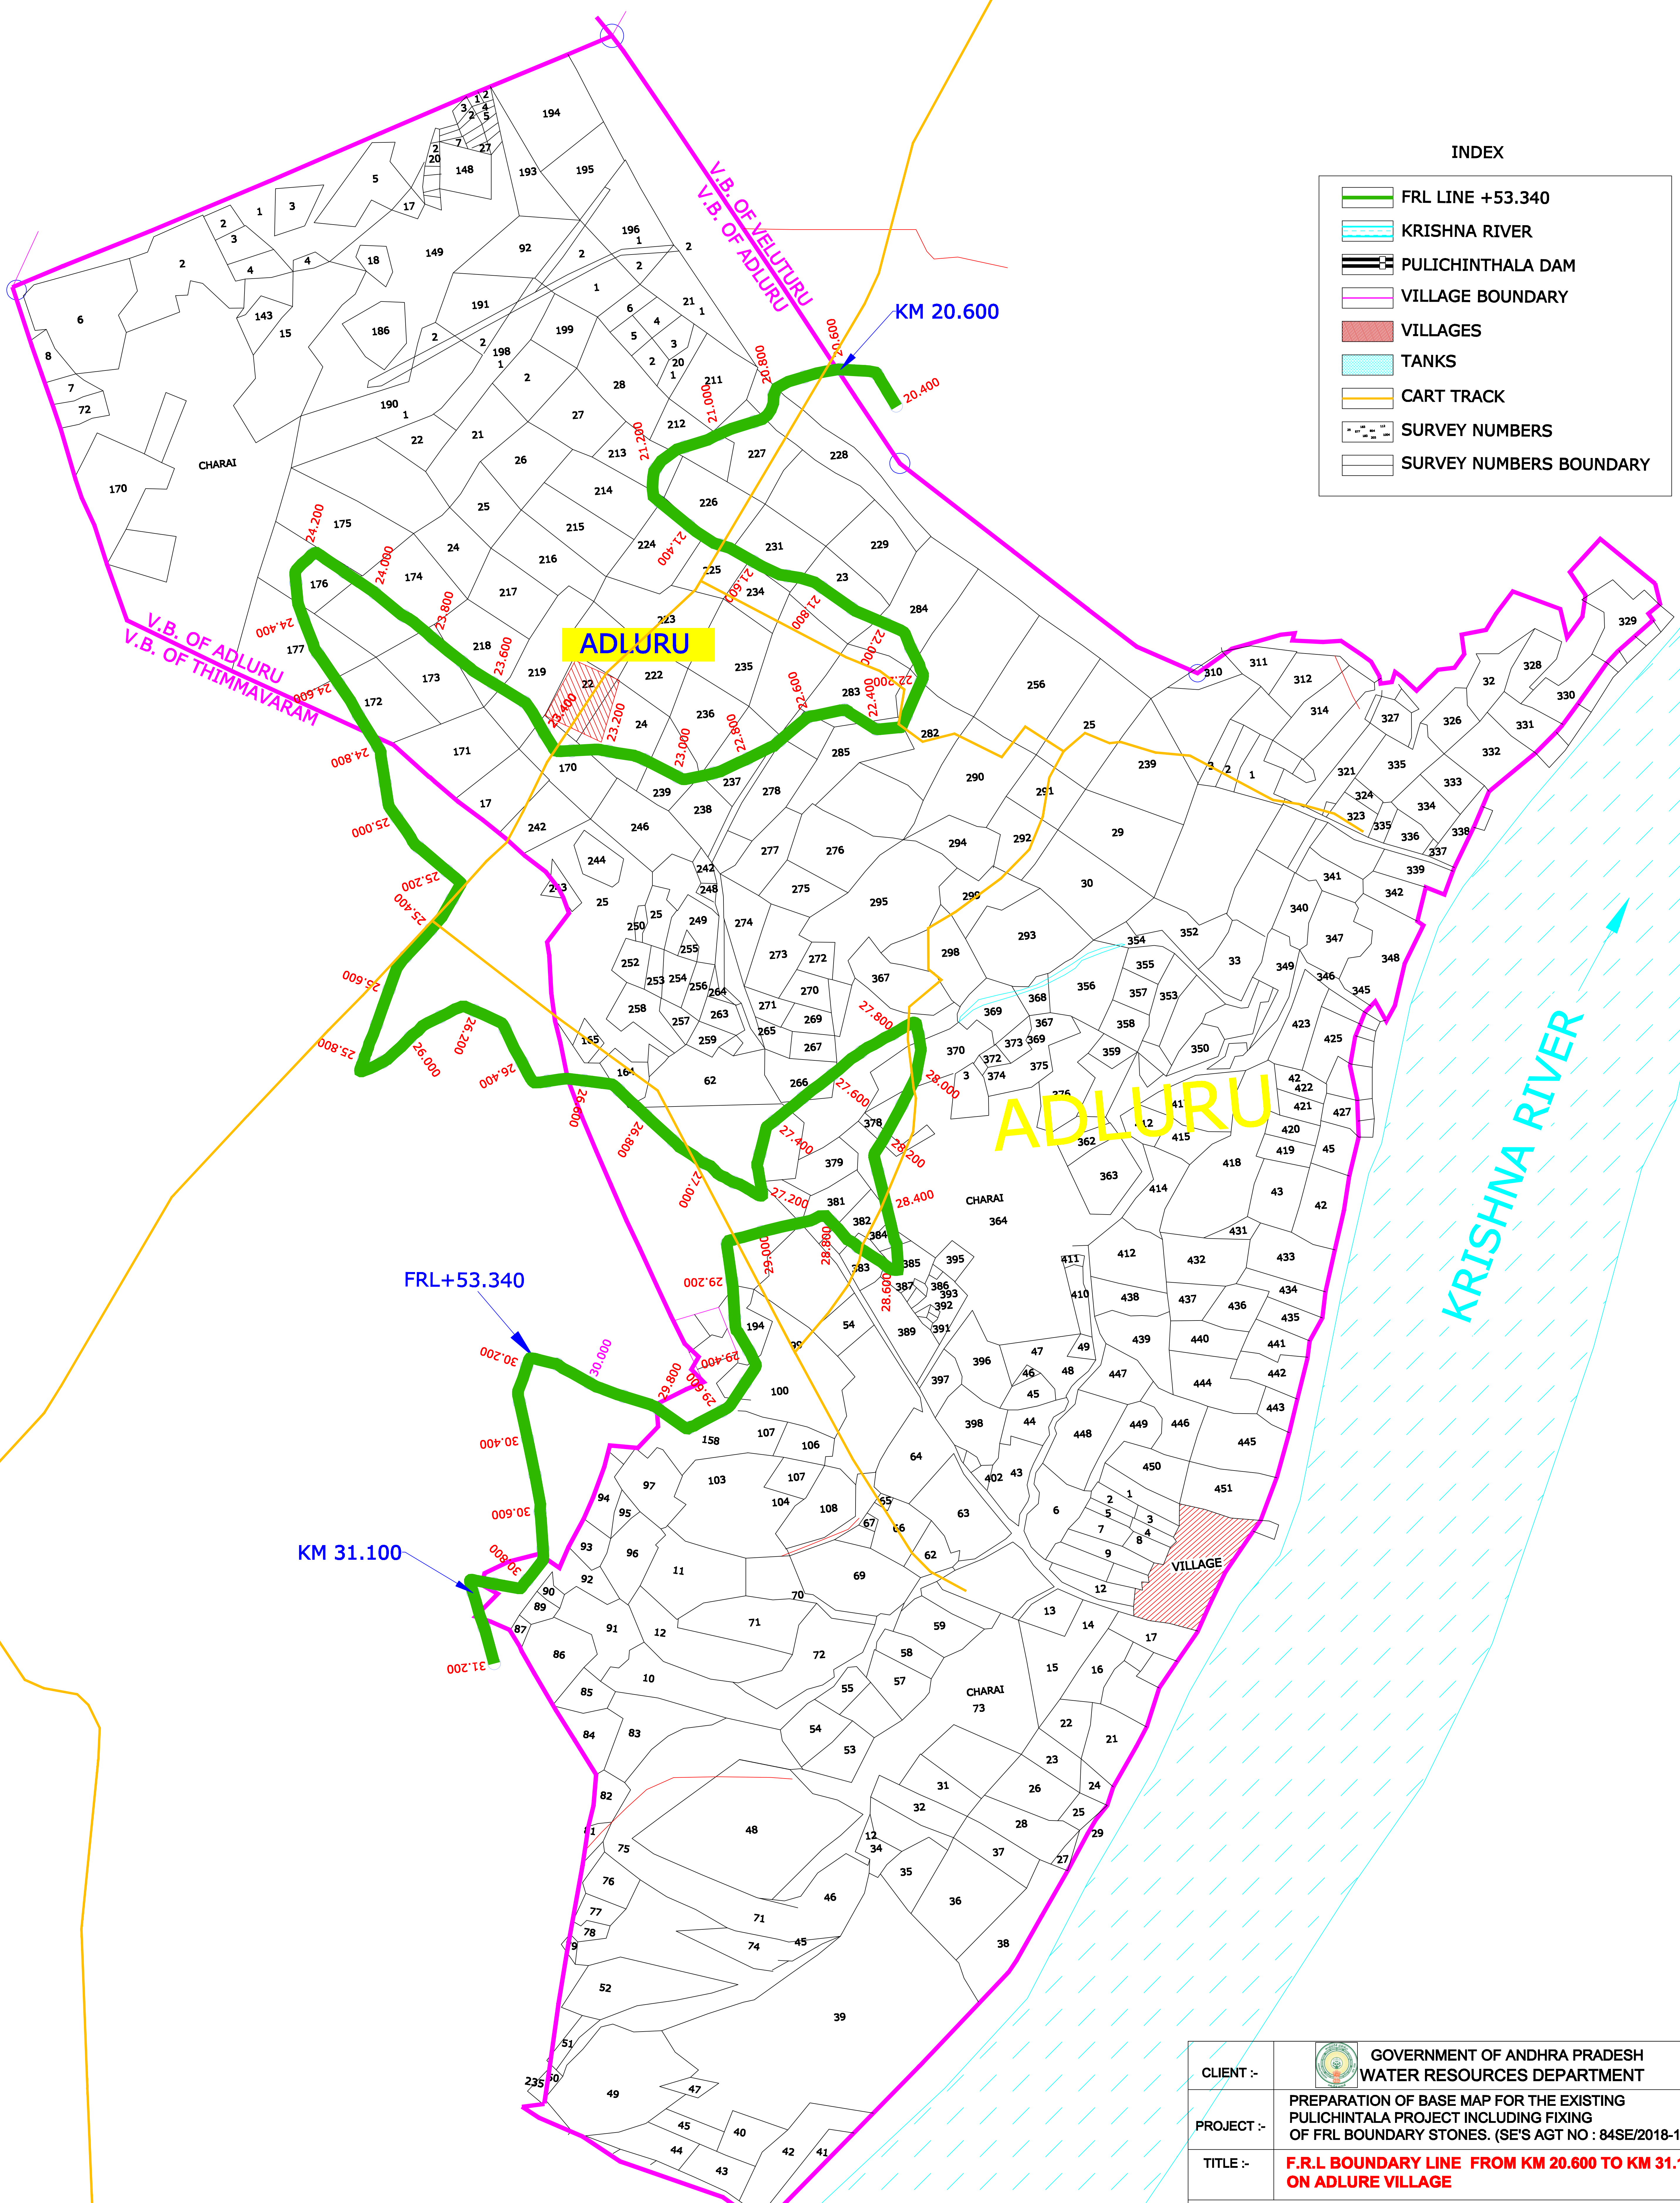

CLIENT :-	 GOVERNMENT OF ANDHRA PRADESH WATER RESOURCES DEPARTMENT
PROJECT :-	PREPARATION OF BASE MAP FOR THE EXISTING PULICHINTALA PROJECT INCLUDING FIXING OF FRL BOUNDARY STONES. (SE'S AGT NO : 84SE/2018-19)
TITLE :-	<b>F.R.L BOUNDARY LINE FROM KM 20.600 TO KM 31.100 ON ADLURE VILLAGE</b>
SUBMITTED BY	
AGENCY: M/S PLANET ASSOCIATES, 1-35, CHIGURUWADA, TIRUPATI RURAL.	
SCALE : AS PER SHOWN	
SHEET NO :01/01	